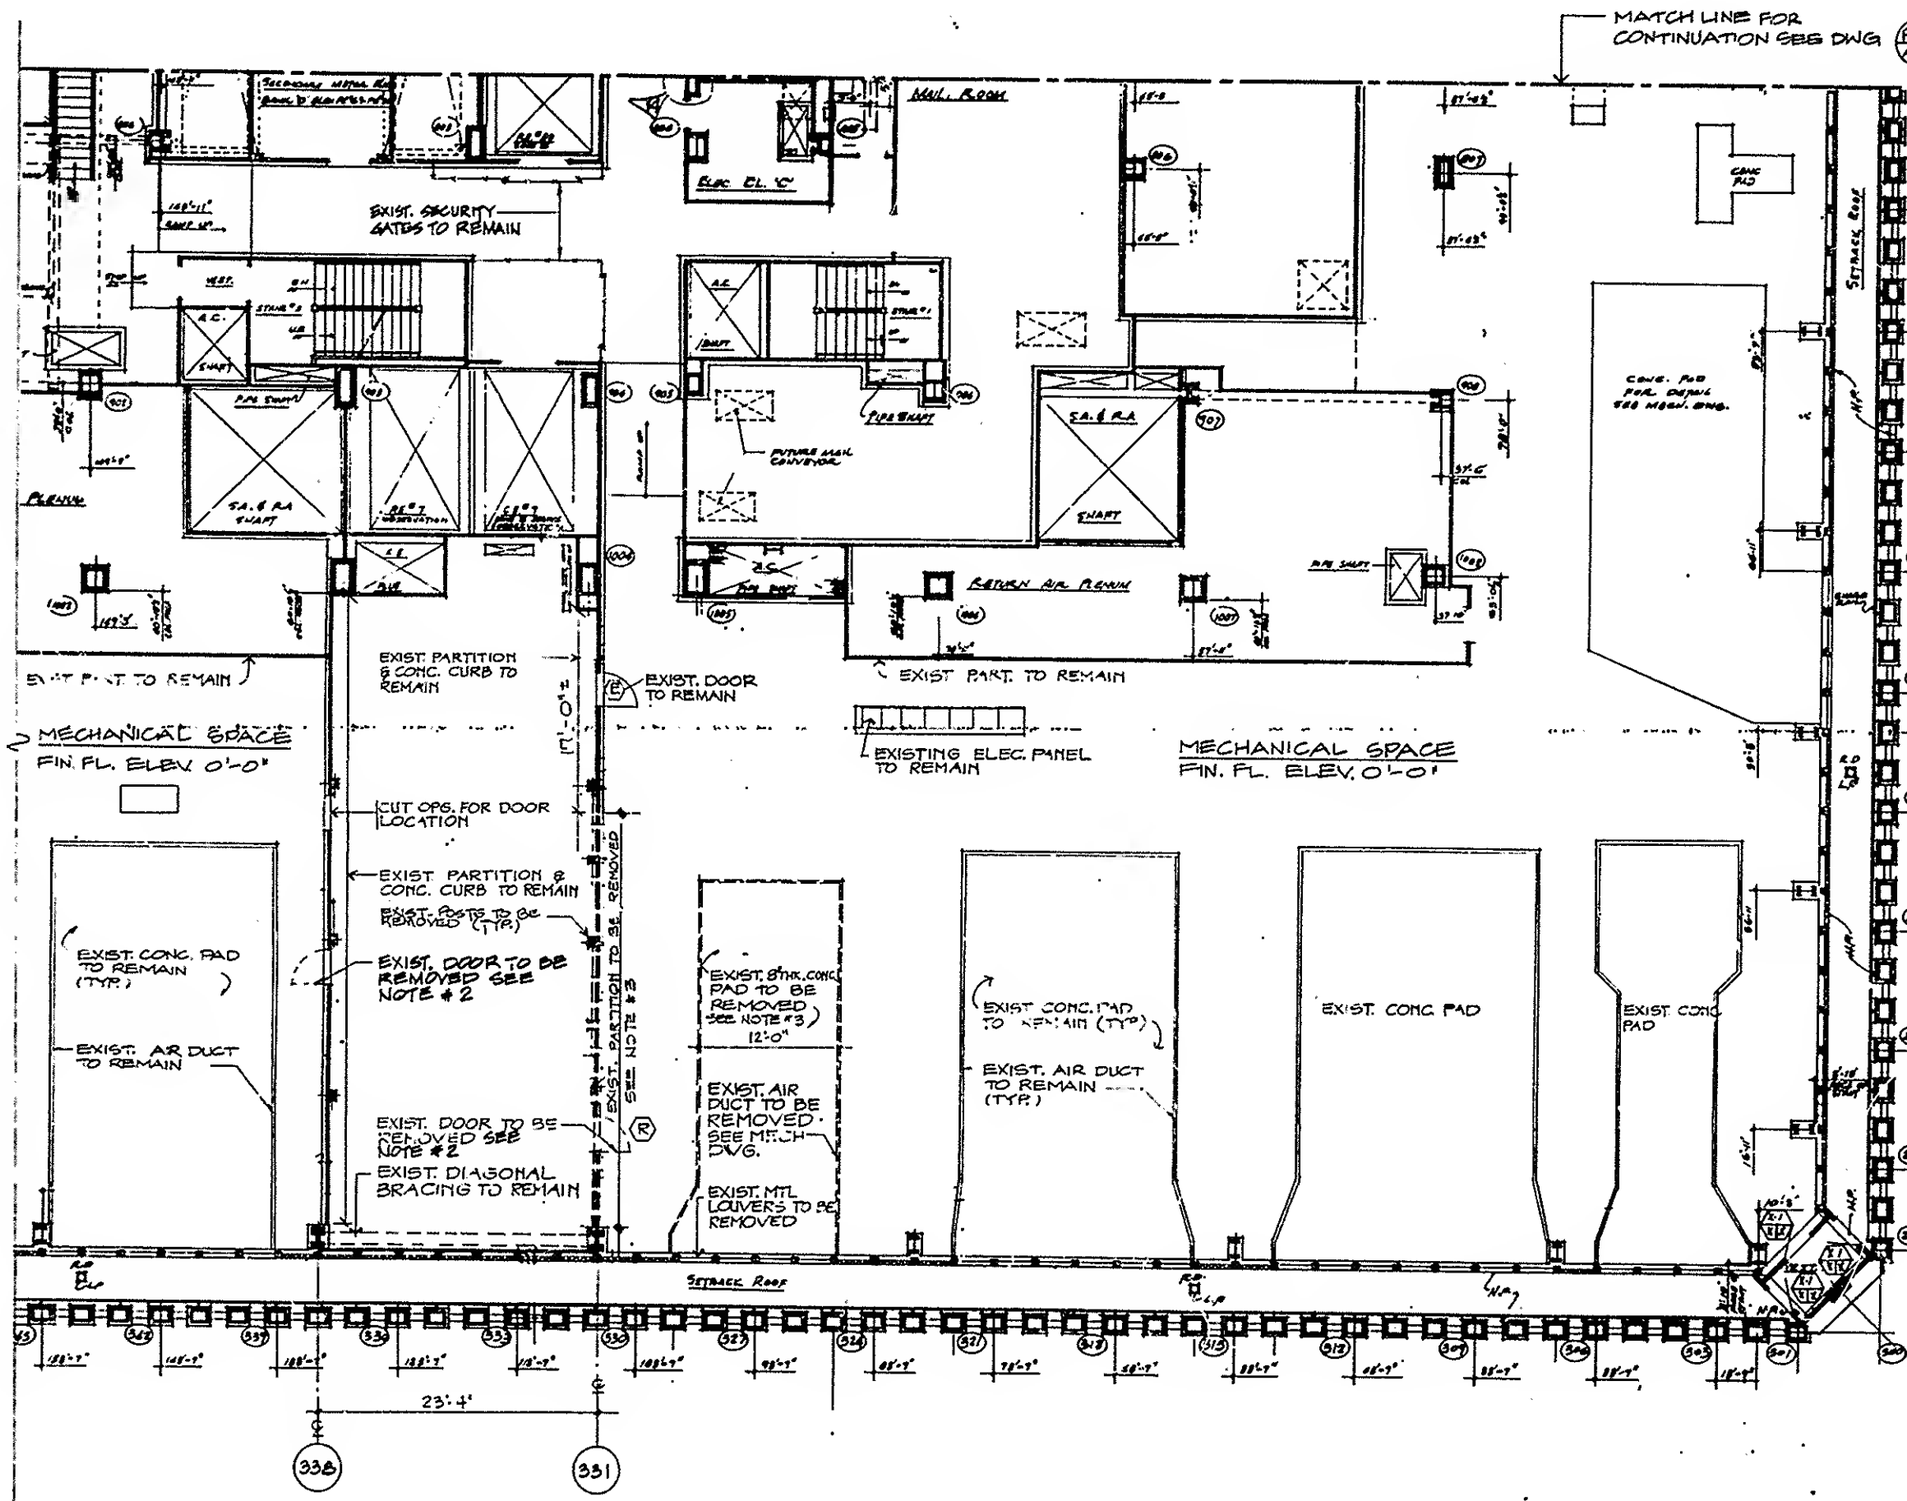

R5 REMOVAL PLAN.

SCALE IN FEET